1 E101 LOWER LEVEL FLOOR PLAN — LIGHTING
1/8" = 1'-0"

LIGHT FIXTURE SCHEDULE

ID	MANUFACTURER	MODEL OR SERIES	VOLTAGE	LAMP QTY	LAMP WATTAGE	DESCRIPTION
A	SNAPER	444 CFL/1/42 120V 15 SCA XX*	120	1	42	(1)42W CFL LAMP, PENDANT MOUNTED LUMINAIRE
B	LITHONIA	W 2 32 120 GEB105	120	2	32	(2)32W T8 LAMP, WALL MOUNTED FLUORESCENT FIXTURE
C	LITHONIA	2SPR 0 2 U31 A12125 120 GEB105	120	2	31	(2)31W T8 LAMP, 2'X2' PRISMATIC FLUORESCENT FIXTURE
C2	LITHONIA	2W 4 U31 A12125 MVOLT GEB105	120	2	31	(2)31W T8 LAMP, 2'X2' SURFACE MOUNTED PRISMATIC FLUORESCENT FIXTURE
D	LITHONIA	2SPR 0 2 32 A12125 120 GEB105	120	2	32	(2)32W T8 LAMP, 2'X4' PRISMATIC FLUORESCENT FIXTURE
D2	LITHONIA	2SPR 0 3 32 A12125 120 GEB105	120	3	32	(3)32W T8 LAMP, 2'X4' PRISMATIC FLUORESCENT FIXTURE
D3	LITHONIA	2W 2 32 A12125 MVOLT GEB105	120	2	32	(2)32W T8 LAMP, 2'X4' SURFACE MOUNTED PRISMATIC FLUORESCENT FIXTURE
E	LITHONIA	SPR 0 2 32 A17225 120 GEB105	120	2	32	(2)32W T8 LAMP, 1'X4' PRISMATIC FLUORESCENT FIXTURE
E1	LITHONIA	LHW S W 3 R 120/277 EL N	120	0	0	EMERGENCY EXIT FIXTURE
E2	LITHONIA	LHQW S W 3 R	120	0	0	EMERGENCY EXIT SIGN/BATTERY UNIT
E3	LITHONIA	ELM2	120	0	0	EMERGENCY BATTERY UNIT
E4	LITHONIA	ELM0S4 RH, SAME HOOOS	120	0	0	HIGH CAPACITY EMERGENCY BATTERY UNIT
E5	LITHONIA	ELA T OMC	120	0	0	EMERGENCY REMOTE HEAD
E6	LITHONIA	AFN	120	0	0	DIE-CAST EMERGENCY LIGHT
F	LITHONIA	LPSFN 39TRT 689 120	120	1	32	(1)32WTRT LAMP, 6" COMPACT FLUORESCENT DOWNLIGHT
G	LITHONIA	LFBN 1/32TRT FBO1AZ 120 AZEZ	120	1	32	(1)32WTRT LAMP, 6" DIRECT/INDIRECT FLUORESCENT DOWNLIGHT COMPACT
H	NEO-RAY	2GTD-SH-2FH-1-C-120-ACKH-@@-F	120	2	32	(2)32W T8 LAMP, 4' DIRECT/INDIRECT FLUORESCENT PENDANT MOUNTED FIXTURE

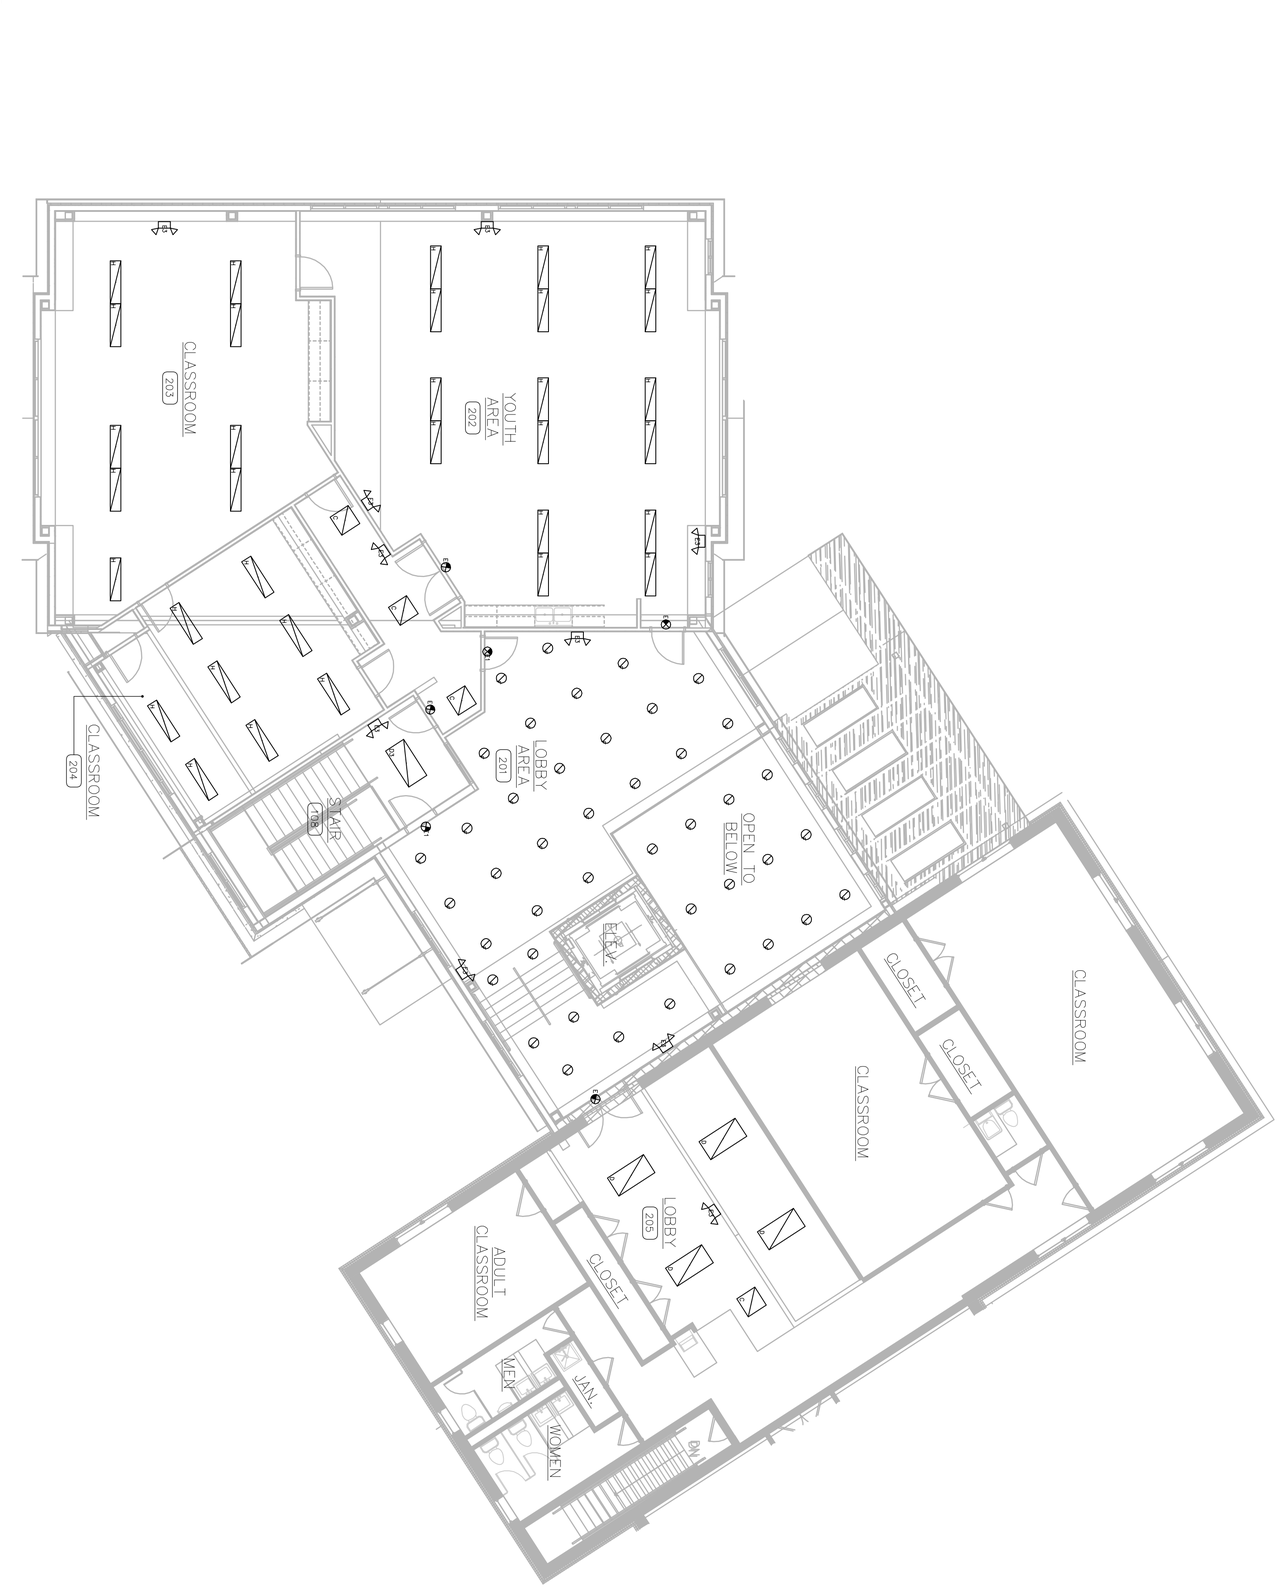

2 E101 UPPER LEVEL FLOOR PLAN — LIGHTING
1/8" = 1'-0"

E101
SHEET NO.

LOWER & UPPER LEVEL LIGHTING
DRAWING NAME

07-0331-002
PROJECT NO.

RSF | As Noted
DESIGNER | SCALE

KJM | 2010.04.01
DRAWN BY | DATE

DETAILED DESIGN
PROJECT PHASE

SEAL

WELCOME CENTER ADDITION
FOR:
NICHOLS-BETHEL UMC
1239 Murray Road
Odenton, MD 21113

REVISIONS

NO.	DESCRIPTION	DATE

PARAGON Engineering Services LLC
MECHANICAL • ELECTRICAL • PLUMBING
CORPORATE OFFICE
2201 South Queen Street, York, PA. 17402 • (717) 854-7374 • Fax (717) 854-5533 • Email: INFO@PEServices.org
LEHIGH VALLEY OFFICE
5000 Tilghman St, Suite 345 Allentown, PA. 18104
(484) 244-2880 • Fax (610) 336-4463 • Email: INFO@PEServices.org
EASTERN MARYLAND OFFICE
30 Lums Road, Suite 102 North East, MD. 21901
(443) 674-0300 • Fax (443) 674-0253 • Email: INFO@PEServices.org

PREPARED FOR:

CORNERSTONE DESIGN+ARCHITECTS
48-50 W. CHESTNUT STREET, SUITE 400
P.O. BOX 1786
LANCASTER, PA 17608
TEL: 717.435.1800 FAX: 717.435.1801

Paragon Engineering Services, Inc. shall retain all common law, statutory and other reserved rights, including copyright to all drawings, specifications, electronic data, and any other instruments of service furnished to the Owner for use with respect to this project. These documents may not be used by any other party, for this project or for any other project without written consent from Paragon Engineering Services, Inc.